No. 225

Opening & Extending Barthold St.
from St. Marys River to the alley
south of Putnam Street

Plat approved March 7th 1912

Resol. Adopted March 7th 1912

Resol. confirmed May 16th 1912

All action rescinded March 9th 1914

DECLARATORY RESOLUTION NO. 225--1912

For the opening, extending and widening of Barthold Street from the St. Mary's River to the alley south of Putnam Street.

Resolved by the Board of Public Works of the City of Fort Wayne, Indiana, that it is desired and deemed necessary to open, extend and widen Barthold Street in the City of Fort Wayne, County of Allen and State of Indiana, from the St. Marys River to the alley south of Putnam Street, said opening and extending and widening to be made by condemning and appropriating for street purposes sufficient tracts and parcels of land described as follows: The West 5¼ feet of all lots and parcels of land lying on the East side of Barthold Street between the St. Marys River and Spring Street, the East 5¼ feet of all lots and parcels of land lying on the West side of Barthold Street between the St. Marys River and Spring Street; a piece of ground fifty (50) feet in width lying south of Lot No. 32 Huffman's Addition, North of Spring Street and South of the alley south of Huffman Street, Lots Nos. 32 and 27 Huffman's Addition; also the West part of Lots Nos. 94 and 93 Beck's 2nd Addition described as follows: Commencing at a point 34½ feet East of the South-west corner of Lot No. 94 Beck's 2nd Addition, thence North-west to the North-west corner of Lot No. 93 Becks 2nd Addition, thence south on the East line of Meridian Street to the South-west corner of Lot No. 94 Becks 2nd Addition, thence east 34½ feet to place of beginning.

All of the above described lots and tracts of lands being situated in the North-west ¼ of Section 2 Township 30 North Range 12 East.

All as shown by a plan of such proposed opening, widening and extending of Barthold Street as above described now on file in the office of the Department of Public Works of said City.

The property which may be injuriously or beneficially affected by the opening, extending and widening of Barthold Street as above described is described as all lots or parcels of land not occupied by streets or alleys lying south of the City Limits, west of Wells Street North of the South Right-of-Way line of the L. S. & M. S. Railroad and East of St. Marys Avenue

All of said Barthold Street and lots and lands affected by the opening, extending and widening of said Barthold Street as above described being situated in the City of Fort Wayne, County of Allen and State of Indiana.

Adopted this 7th day of March, 1912

Frank T Bemo
F H Schwegman
E J Lennox
BOARD OF PUBLIC WORKS

Attest:

H. W. Becker
Clerk

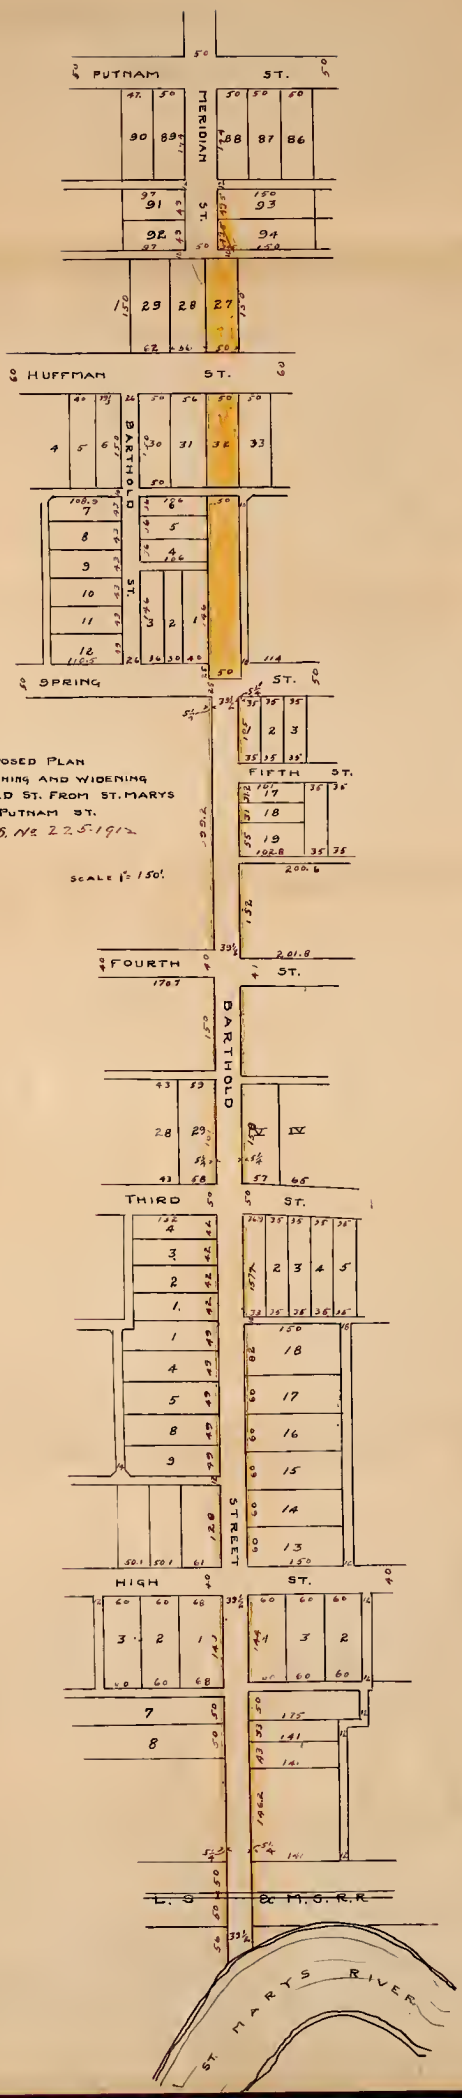
PUTNAM ST.
MERIDIAN ST.
HUFFMAN ST.
BARTHOLD ST.
SPRING ST.
FIFTH ST.
FOURTH ST.
BARTHOLD
THIRD ST.
HIGH ST.
STREET
L. S. & M. S. R. R.
ST. MARYS RIVER
PROPOSED PLAN
FOR THE OPENING AND WIDENING
OF BARTHOLD ST. FROM ST. MARYS
RIVER TO PUTNAM ST.
DEC. REG. No 22.5-1912
SCALE 1" = 150'.

FORM 4-3000-5-18.

DEPARTMENT OF PUBLIC WORKS.

OFFICE OF THE BOARD.

PETER EGGEMAN, CHAIRMAN.
P. H. KANE.
J. K. McCRACKEN.
A. M. SCHMIDT, CLERK.

FORT WAYNE, Feb. 28, 1912

F. M. Randall,

City Civil Engineer,

You are hereby directed to prepare a plat showing the proposed widening of Barthold Street from the St. Mary's River to Putmam Street.

Yours respectfully,

Board of Public Works

H. W. Becker
Clerk

Form 2-1048-5-11

50

REMONSTRANCE.

Fort Wayne, May 9th 1894

TO THE BOARD OF PUBLIC WORKS OF THE CITY OF FORT WAYNE:

Gentlemen:

The undersigned, owners of real estate fronting on ....., from ..... to ..... respectfully remonstrate against the passage of a resolution providing for ~~for the cleaning and~~ cleaning ~~and sprinkling~~ of Barthold street, north of Spring street.

Theodore Geller
Charles Kienzle
Jacob Kienzle
W. C. Hollomon
J. Christ Kienzle
Ed Hull
Wm C. Kienzle
John H. Kiefer
Louis Kunzle
Frank Rhoades
Louis Geller
Thomas Rudolph
Orion Fleming
Ben Bowers
[illegible]
B. Bauchman
C. P. Hetzler
William Conrad
Lizzie Hoffman
L. C. Zoke
W. A. Shutz
W. E. Sigust
Wm Lenz
Sarah A. Cole
[illegible]
George J. Geller
John Surman
Theodore H. Geller.

[illegible]
William Lang
Geo Kreis[illegible]
W. Harning
Wm Dawson
S. L. Livingston
Joseph [illegible]
L. Wolf
Theodore Kerr
Oscar B. Hartman
E. L. Gearhart
H. L. Cooper
Mrs [illegible]
Isidor Huber
Mrs Sam Fredrick
B. McKinley
Fred Rollandt
Wm Wm Stoffman
Daniel Wagner
[illegible]
August Hugunard
Michael Ehrmann
F. W. [illegible]

FORM 4-3000-5-18.

DEPARTMENT OF PUBLIC WORKS.

OFFICE OF THE BOARD.

PETER EGGEMAN, CHAIRMAN.
P. H. KANE.
J. K. McCRACKEN.
A. M. SCHMIDT, CLERK.

FORT WAYNE, Feb. 28, 1912

F. M. Randall,

City Civil Engineer,

You are hereby directed to prepare a plat showing the proposed widening of Barthold Street from the St. Mary's River to Putnam Street.

Yours respectfully,

Board of Public Works

H. W. Becker
Clerk

REMONSTRANCE

Against the Passage of a Resolution for Improving

.....

.....

.....

.....

from ..... *street*

to ..... *street*

FILED WITH THE

ARCHER, HOUSH & CO., FT. WAYNE, IND.

REMONSTRANCE.

Fort Wayne, ... *1894*

TO THE BOARD OF PUBLIC WORKS OF THE CITY OF FORT WAYNE:

Gentlemen:

The undersigned, owners of real estate fronting on ....., *from* ..... *to* .....

respectfully remonstrate against the passage of a resolution providing for the opening and extending of Barthold street north of Spring street

[illegible] Neff
R. L. Richards
D. R. Yates
A. M. Young
F. Eschmann
A. W. [illegible]
J. H. Leggett
Fritz Paul
H. G. Britton
Wm. H. Gaudi
O. Gaudi
Alvin Rudisill
H. C. Rudisill
Wm. H. Jackson

W. E. Burrett
Henry Bremer
Mrs. Marie Steiss
Mrs. Sophie E. Burrett

Bertha Conring
Louis Gluxenkamp

FORM 4-3000-5-18.

DEPARTMENT OF PUBLIC WORKS.

OFFICE OF THE BOARD.

PETER EGGEMAN, CHAIRMAN.
P. H. KANE.
J. K. McCRACKEN.
A. M. SCHMIDT, CLERK.

FORT WAYNE, Feb. 28, 1912

F. M. Randall,

City Civil Engineer,

You are hereby directed to prepare a plat showing the proposed widening of Barthold Street from the St. Mary's River to Putmam Street.

Yours respectfully,

Board of Public Works

H. W. Becker
Clerk

REMONSTRANCE

Against the Passage of a Resolution for Improving

.....

from ..... *street*

to ..... *street*

FILED WITH THE

ARCHER, HOUSH & CO., FT. WAYNE, IND.

We, the undersigned, property owners of the ninth ward, hereby heartily endorse the action taken by the Northside Civic Improvement Association in regard to the widening and extending of Barthold Street from the Saint Marys River to the Goshen Road.

Henry Stranger and 22
Jesse Brown
Henry Schafer
Nicolaus Kaltsch
J. K. Bondgraven
H. W. Emil Geo.
Alois Rieck
W. E. Smith
[illegible]
Van Tong
Henry [illegible]
[illegible]
[illegible]
Frank J. Bert Bond Trustee Trinity Lutheran Congregation
[illegible]
Otto Kettenbach
John G. Mueller
B. Limmermann
Chas. Niches
Jacob Gluching
A. K. Fahlsing
Samuel Hazelbie
James S. Fawcin

FORM 4-3000-5-18.

DEPARTMENT OF PUBLIC WORKS.

OFFICE OF THE BOARD.

PETER EGGEMAN, CHAIRMAN.
P. H. KANE.
J. K. McCRACKEN.
A. M. SCHMIDT, CLERK.

FORT WAYNE, Feb. 28, 1912

F. M. Randall,

City Civil Engineer,

You are hereby directed to prepare a plat showing the proposed widening of Barthold Street from the St. Mary's River to Putmam Street.

Yours respectfully,

Board of Public Works

H. W. Becker
Clerk

We, the undersigned, property owners of the ninth ward, hereby heartily endorse the action taken by the Northside Civic Improvement Association in regard to the widening and extending of Barthold Street from the Saint Marys River to the Goshen Road.

Frances J. Kocks
Frank J. Kropp
Robert E. Kelly
William Geary
J. J. Brink
Joseph V. Stitt

Trustees of Church of the Precious Blood

Chrysostom Plummer, Pastor
Society of the Precious Blood per C. Plummer
H. Robbins
John Teders
[illegible]
W. H. Archer
Chas. J. Stellhorn
Geo. F. Harley
Leonard Stahl
[illegible] Keller
D. J. Motter
L. Parker
W. M. Storey
[illegible]
J. A. Bushman
John Wepel

FORM 4-3000-5-18.

DEPARTMENT OF PUBLIC WORKS.

OFFICE OF THE BOARD.

PETER EGGEMAN, CHAIRMAN.
P. H. KANE.
J. K. McCRACKEN.
A. M. SCHMIDT, CLERK.

FORT WAYNE, Feb. 28, 1912

F. M. Randall,

City Civil Engineer,

You are hereby directed to prepare a plat showing the proposed widening of Barthold Street from the St. Mary's River to Putmam Street.

Yours respectfully,

Board of Public Works

H. W. Becker
Clerk

Fort Wayne Ind. May 16
1912

Board of Public Works

Gentlemans

I sign the remonstrance against opening the Barthold Street, because we help and was high assest to spend the Fort Street, I will withdraw my name in hope that I will be not assest again many no Body like to be hung twice

respectfully

Mr Marie Steiss Lee Archer Sw
Shed street

THE GLOBE LEGAL WRAPPER. Patented Feb. 11, 1890 FIRST QUALITY,

DIRECTIONS.—Elevate the metal points—attach the manuscript—then bend the points down flat—dampen the gummed flap and stick it down—this fastens the papers and hides the metal.